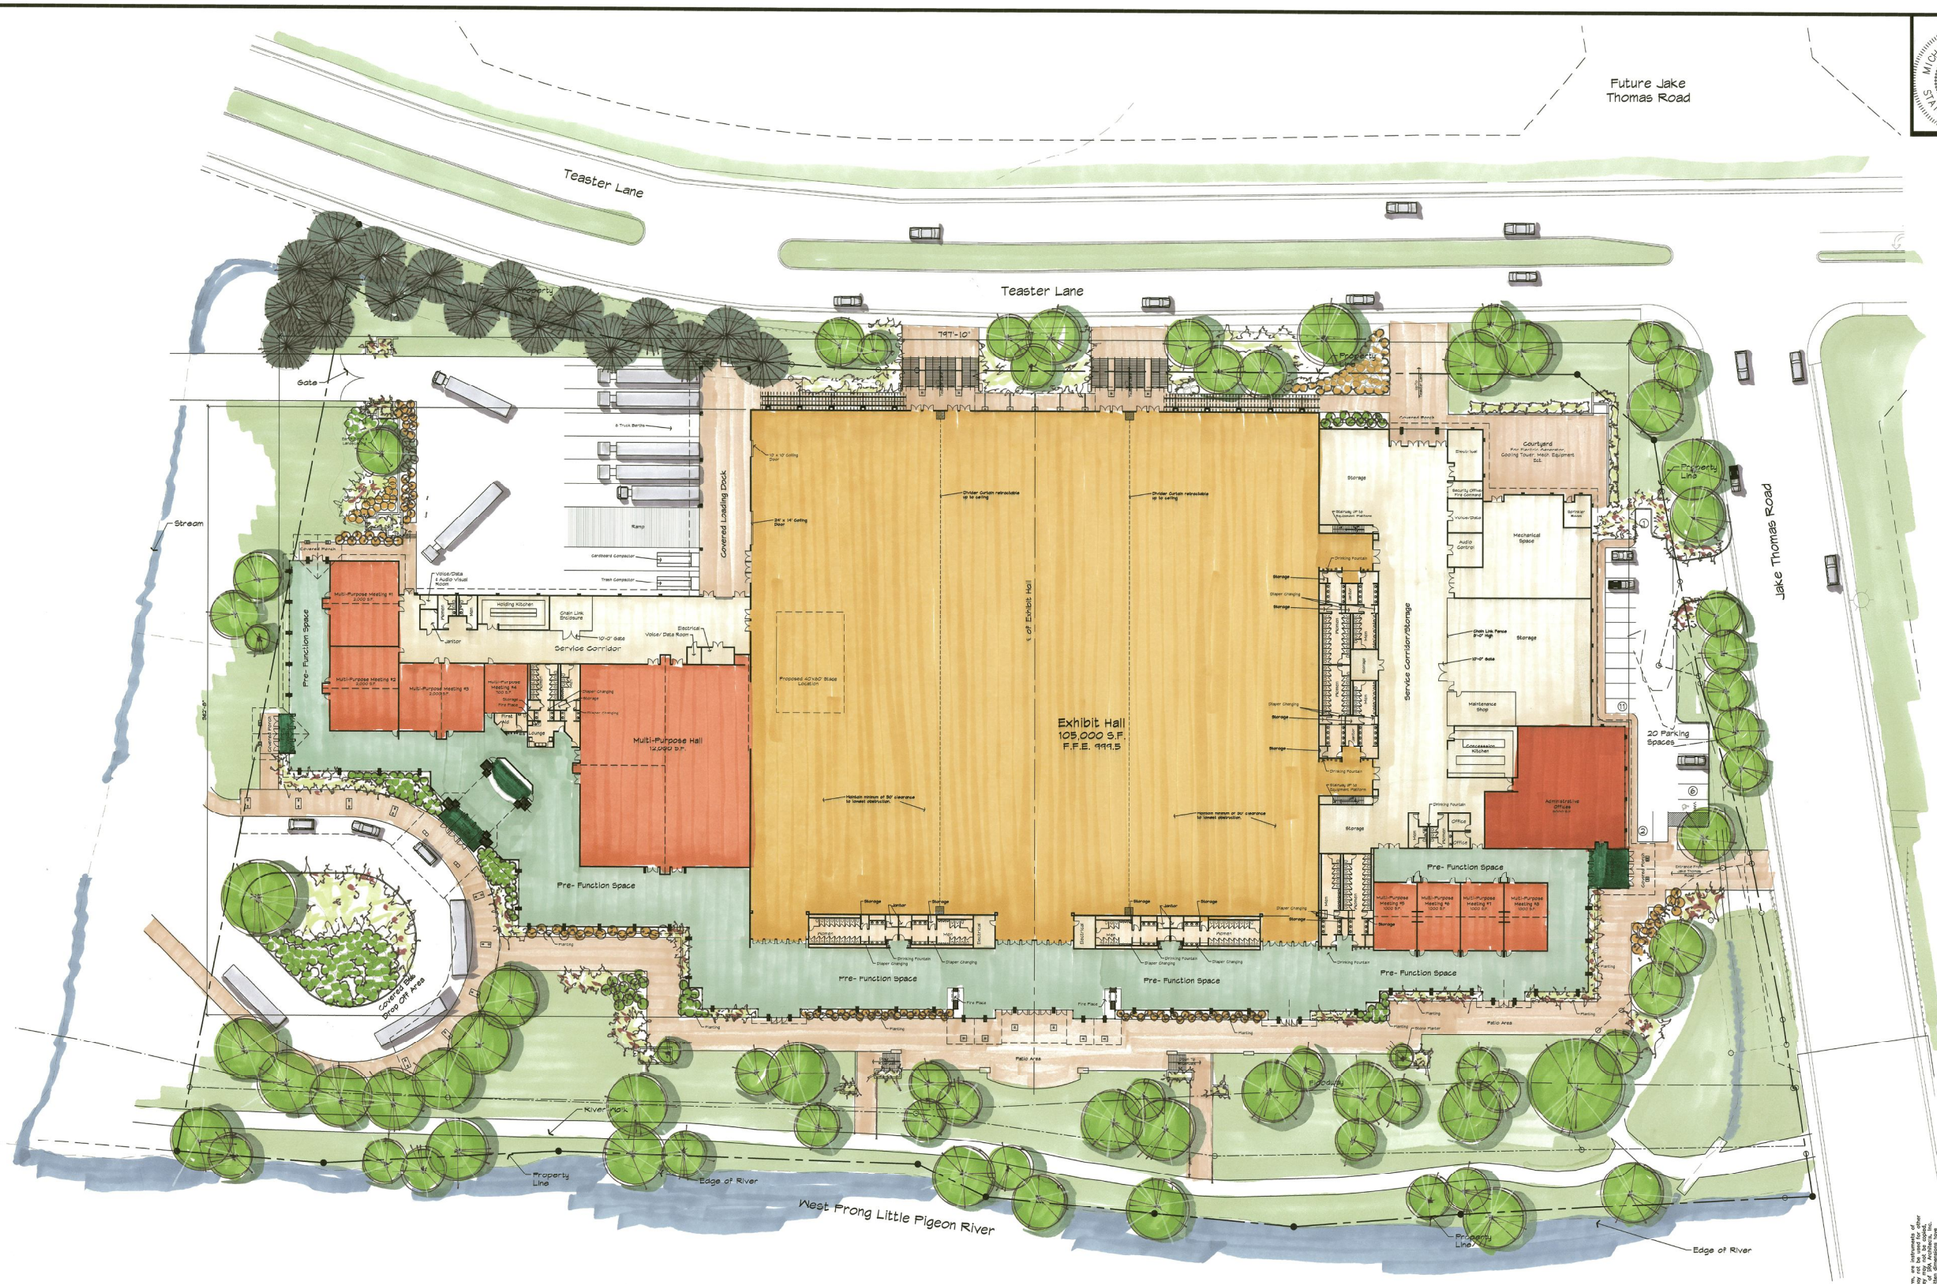

Floor Plan

1/32" = 1'-0"

0 16' 32' 64'

MICHAEL E. SMELCER
REGISTERED ARCHITECT
AGRICULTURE
STATE OF TENNESSEE

Floor Plan

SRA Architects, Inc.

403 Dixie Avenue
Pigeon Forge, TN 37863
865-429-5202

Michael E. Smelcer
D. Bruce Rutherford

LeConte Center at Pigeon Forge

Teaster Lane
Pigeon Forge, Tennesseee

The documents for this project, including its electronic form, are instruments of service for use solely on this project. These documents may not be used for other projects or extensions of this project without written consent of SRA Architects, Inc. Electronic data is provided solely for convenience. The accuracy of electronic data is not guaranteed. Only the printed copy of these documents is the legally binding document. Copyright © 2011 SRA Architects, Inc.

DATE	March 22 2011
REVISED	
JOB NUMBER	200905
DRAWN	SRA

Sheet #
A1.1